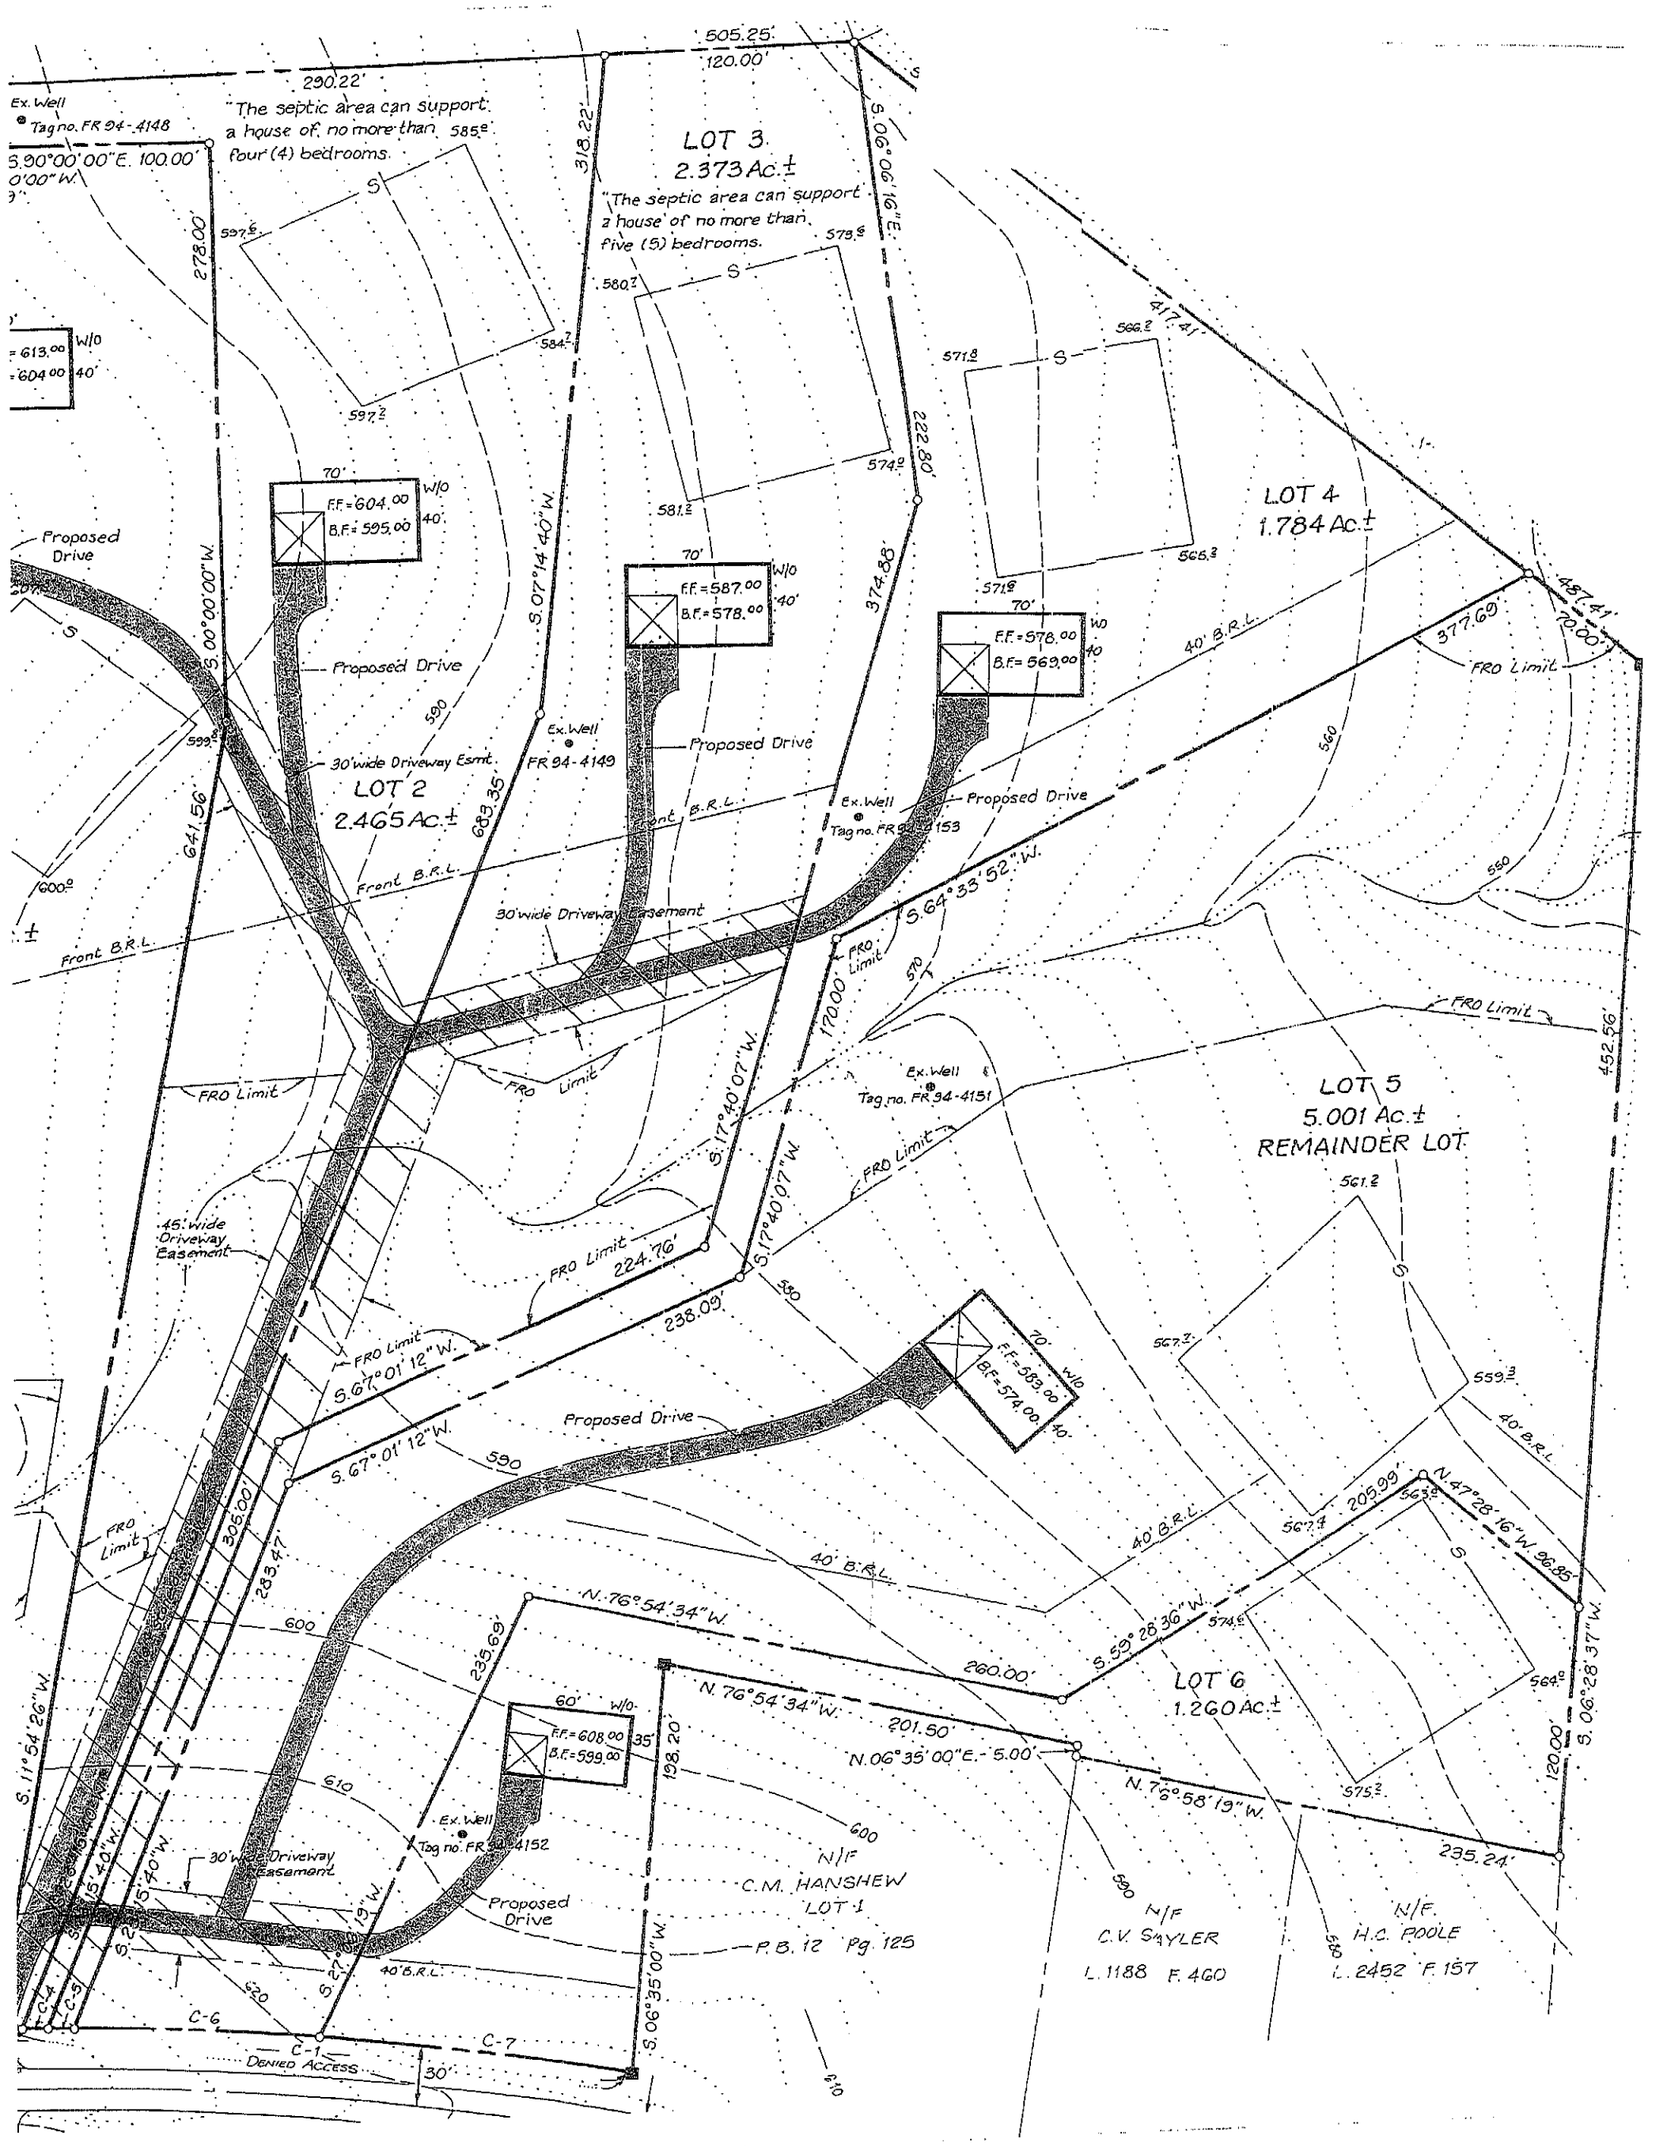
LOT 3
2.373 Ac.±
"The septic area can support a house of no more than four (4) bedrooms.
"The septic area can support a house of no more than five (5) bedrooms.
LOT 4
1.784 Ac.±
LOT 2
2.465 Ac.±
LOT 5
5.001 Ac.±
REMAINDER LOT
LOT 6
1.260 Ac.±
Proposed Drive
30' wide Driveway Esmt.
30' wide Driveway Easement
45' wide Driveway Easement
Ex. Well
Tag no. FR 94-4148
Ex. Well
FR 94-4149
Ex. Well
Tag no. FR 94-4151
Ex. Well
Tag no. FR 94-4152
FRO Limit
Front B.R.L.
40' B.R.L.
Denied Access
N/F
C.M. HANSHEW
LOT 1
P.B. 12 Pg. 125
N/F
C.V. SAYLER
L. 1188 F. 460
N/F
H.C. POOLE
L. 2452 F. 157